STATE	PROJECT DESIGNATION	YEAR	SHEET NO.	TOTAL SHEETS
ALASKA	----	2017	----	####

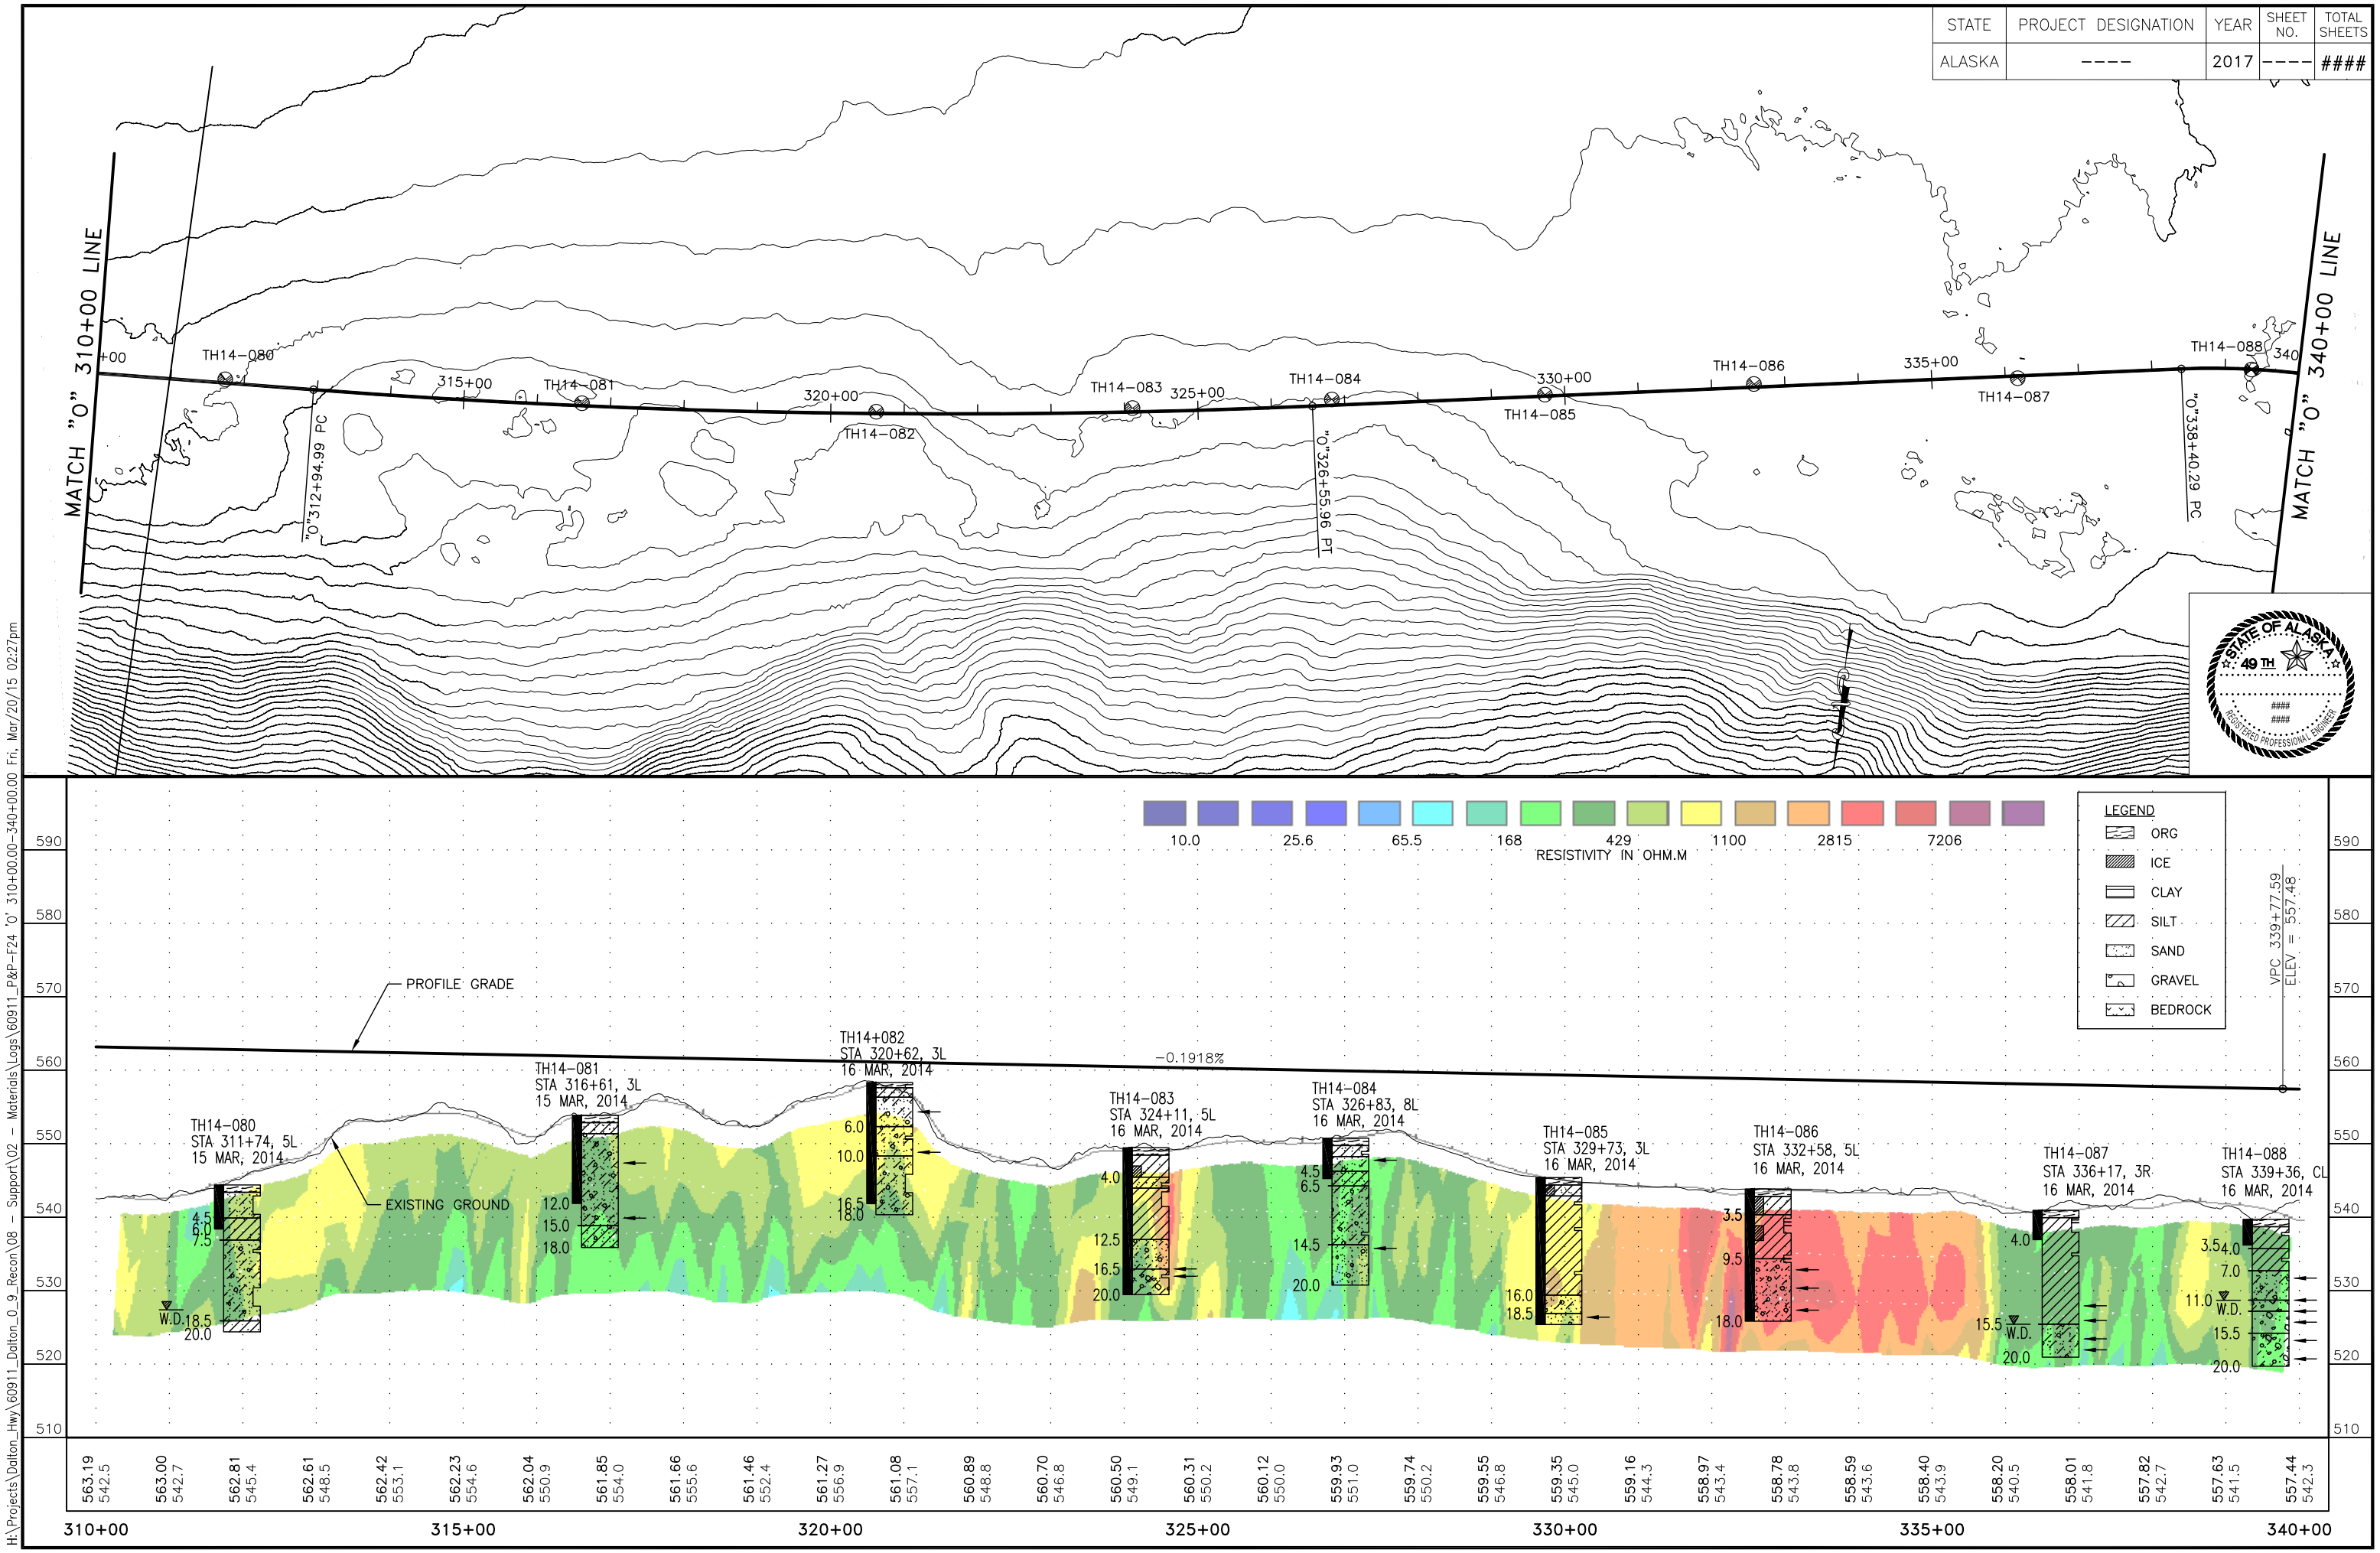

H:\Projects\Dalton_Hwy\60911_Dalton_0_9_Recon\08 - Support\02 - Materials\Logs\60911_P&P-F24 '0' 310+00.00-340+00.00 Fri, Mar/20/15 02:27pm